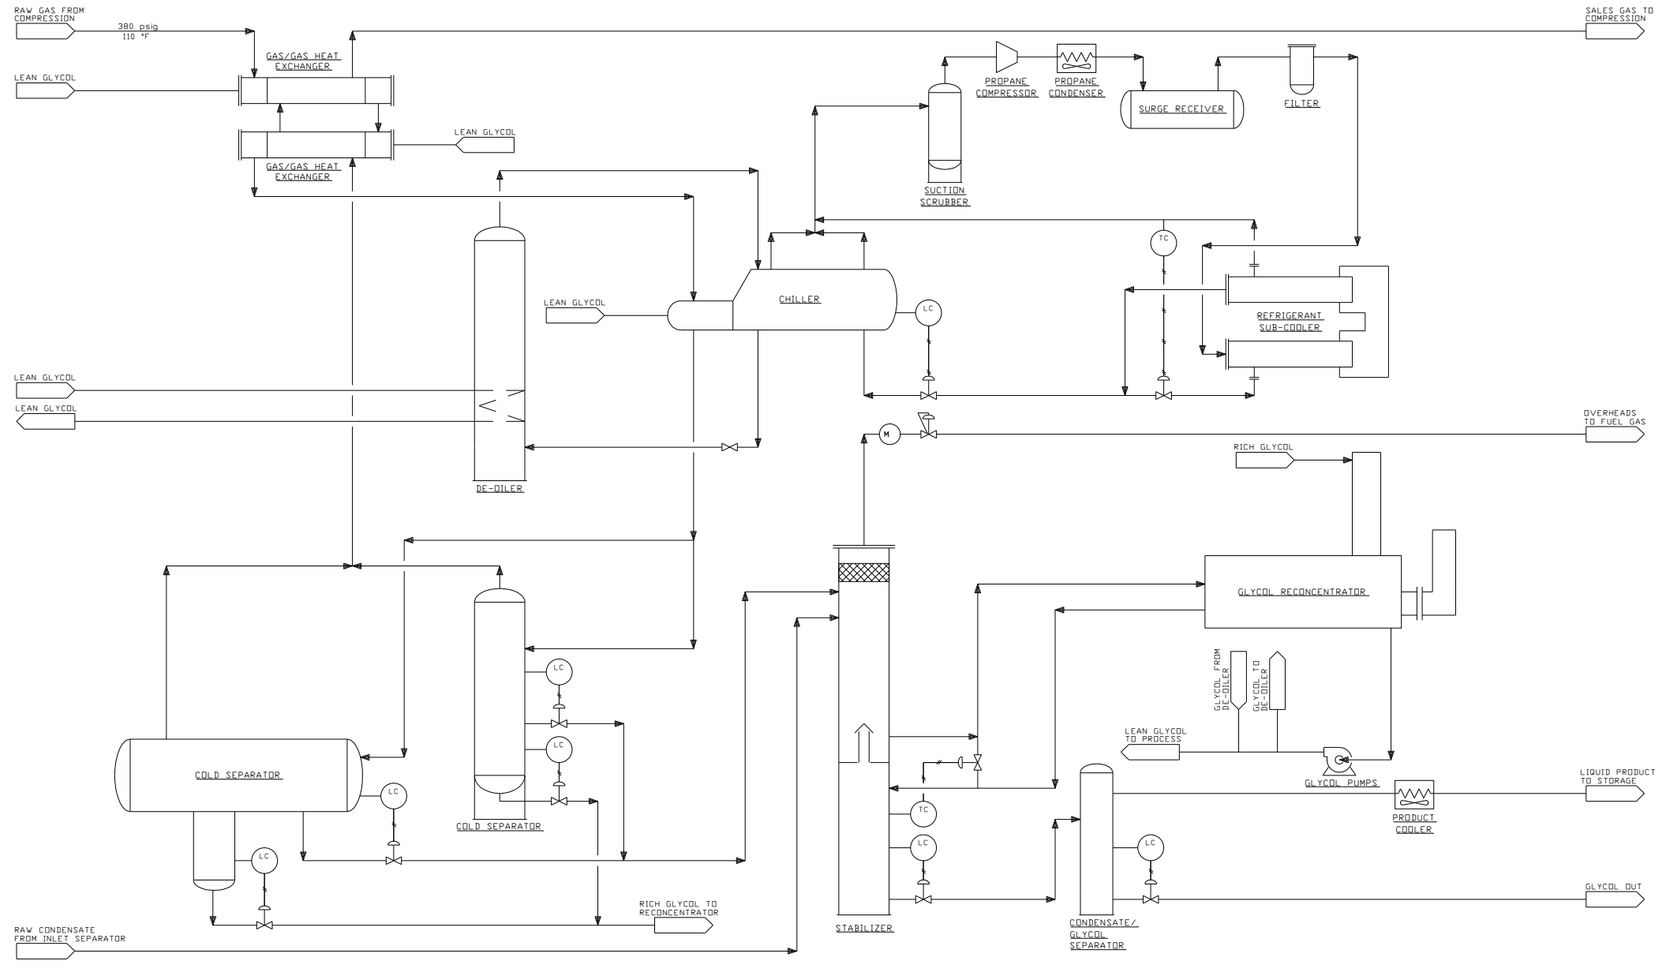

NOTES

PREPARED BY: TERVITA GAS ENGINEERING LTD

ENGINEERING COMPANY PERMIT STAMP	REGISTERED PROFESSIONAL ENGINEER STAMP

REF	DRAWING NUMBER	DRAWING TITLE
6		
5		
4		
3		
2		
1		

REFERENCE DRAWINGS

REV	DATE	DESCRIPTION	BY	CHK	ENG	APR
1	2004/03/08	ISSUED FOR APPROVAL	ASC			

REVISION HISTORY

Husky Oil Operations Limited

ARMADA GAS PLANT 01-18-017-18W4

TITLE
REFRIGERATION
MARCH 2004 CAPACITY ASSESSMENT
PROCESS FLOW DIAGRAM

SURFACE LOCATION	01-18-017-18W4	
ALTERNATE DWG NUMBER		REV NO
HUSKY DWG NUMBER	01-18-017-18W4-PF-0001-01	1
VENDOR DWG NUMBER		SCALE
AMU/FLOC NUMBER	SS-SA-029-00001	NTS
DCN NO	PROJECT NO CC 21546	

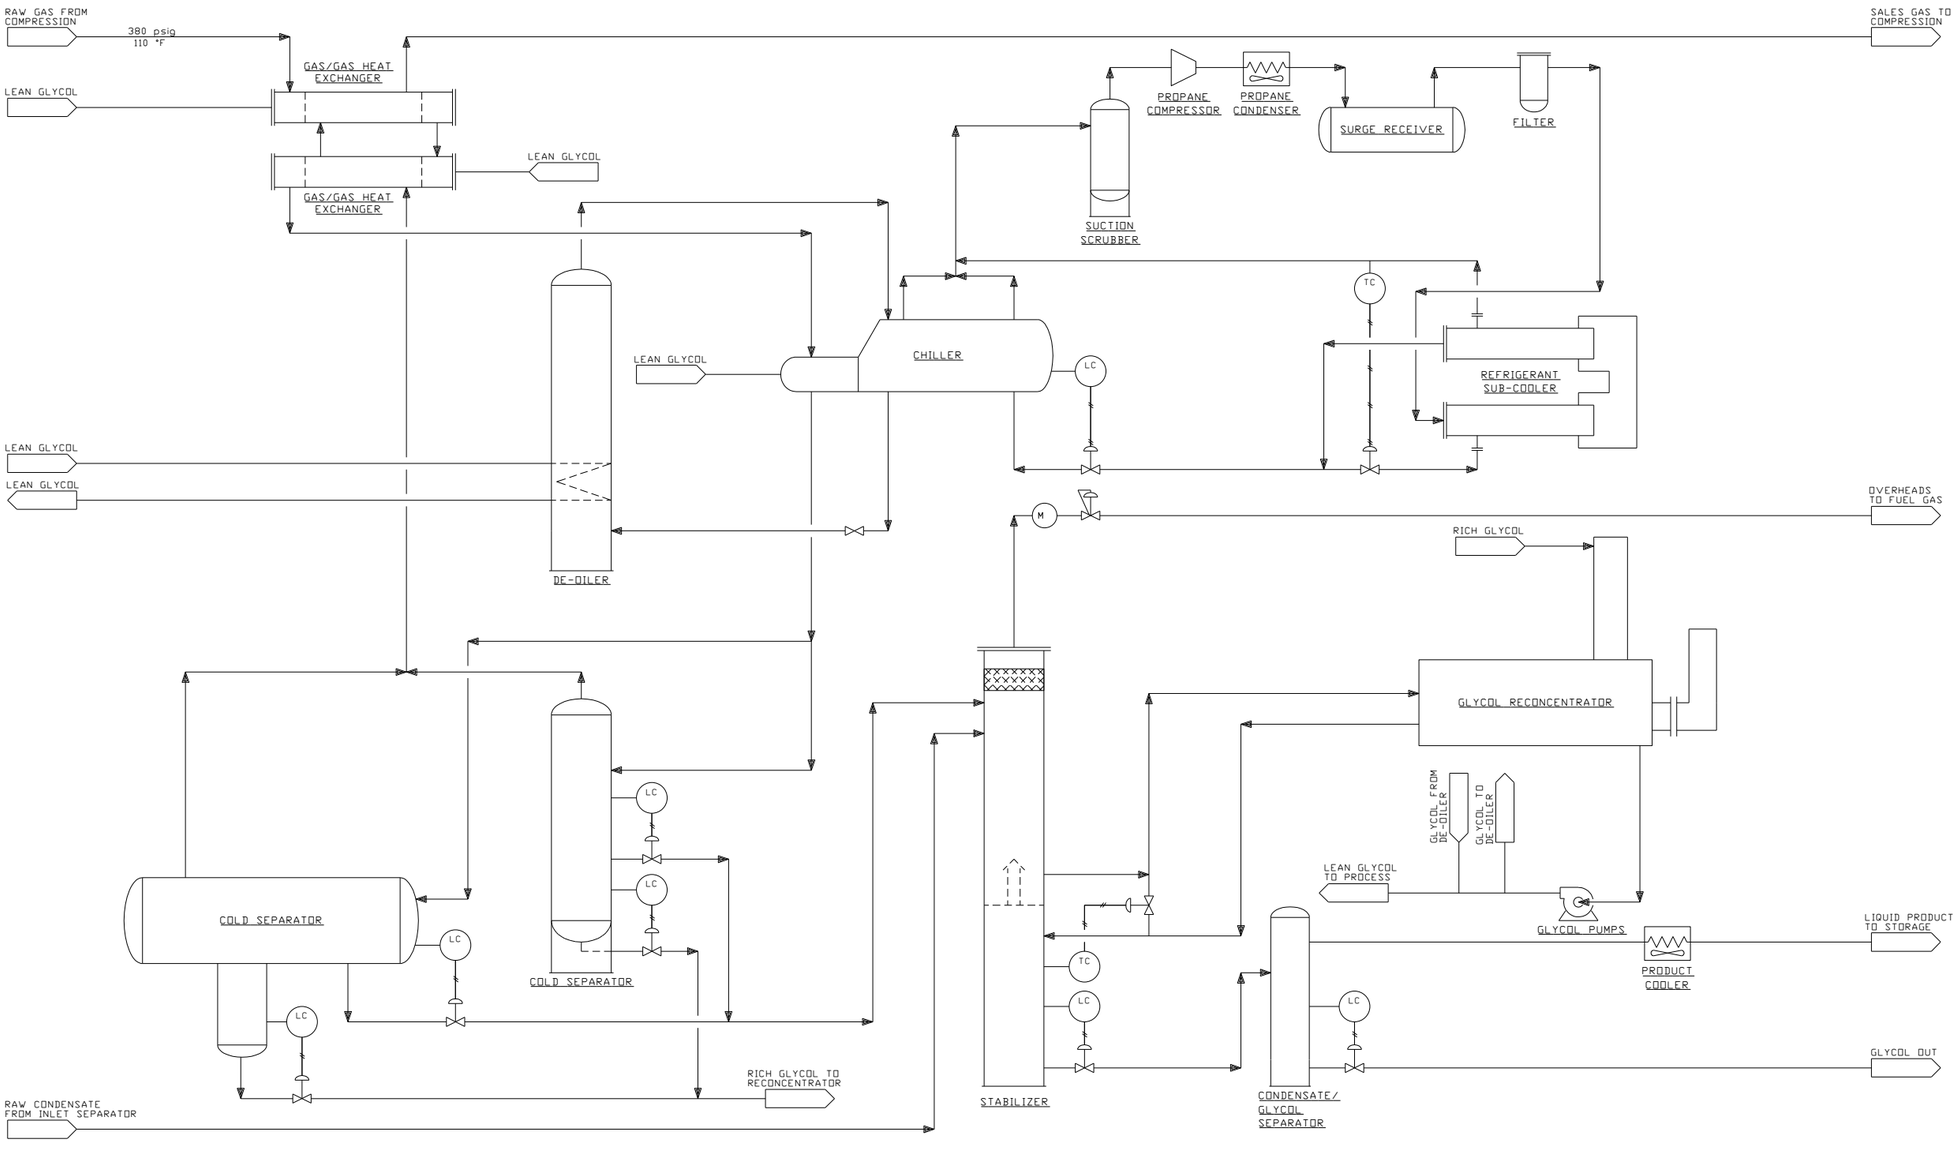

NOTES

PREPARED BY:

ENGINEERING COMPANY PERMIT STAMP

REGISTERED PROFESSIONAL ENGINEER STAMP

REF	DRAWING NUMBER	DRAWING TITLE
6		
5		
4		
3		
2		
1		

REFERENCE DRAWINGS

REV	DATE	DESCRIPTION	BY	CHK	ENG	APR
1	2004/03/08	ISSUED FOR APPROVAL	ASC			

REVISION HISTORY

Husky Oil Operations Limited

ARMADA GAS PLANT 01-18-017-18W4

TITLE

REFRIGERATION
MARCH 2004 CAPACITY ASSESSMENT
PROCESS FLOW DIAGRAM

SURFACE LOCATION	01-18-017-18W4	
ALTERNATE DWG NUMBER		REV NO
HUSKY DWG NUMBER	01-18-017-18W4-PF-0001-01	1
VENDOR DWG NUMBER		SCALE
AMU/FLOC NUMBER	SS-SA-029-00001	NTS
DCN NO	PROJECT NO CC 21546	