107323

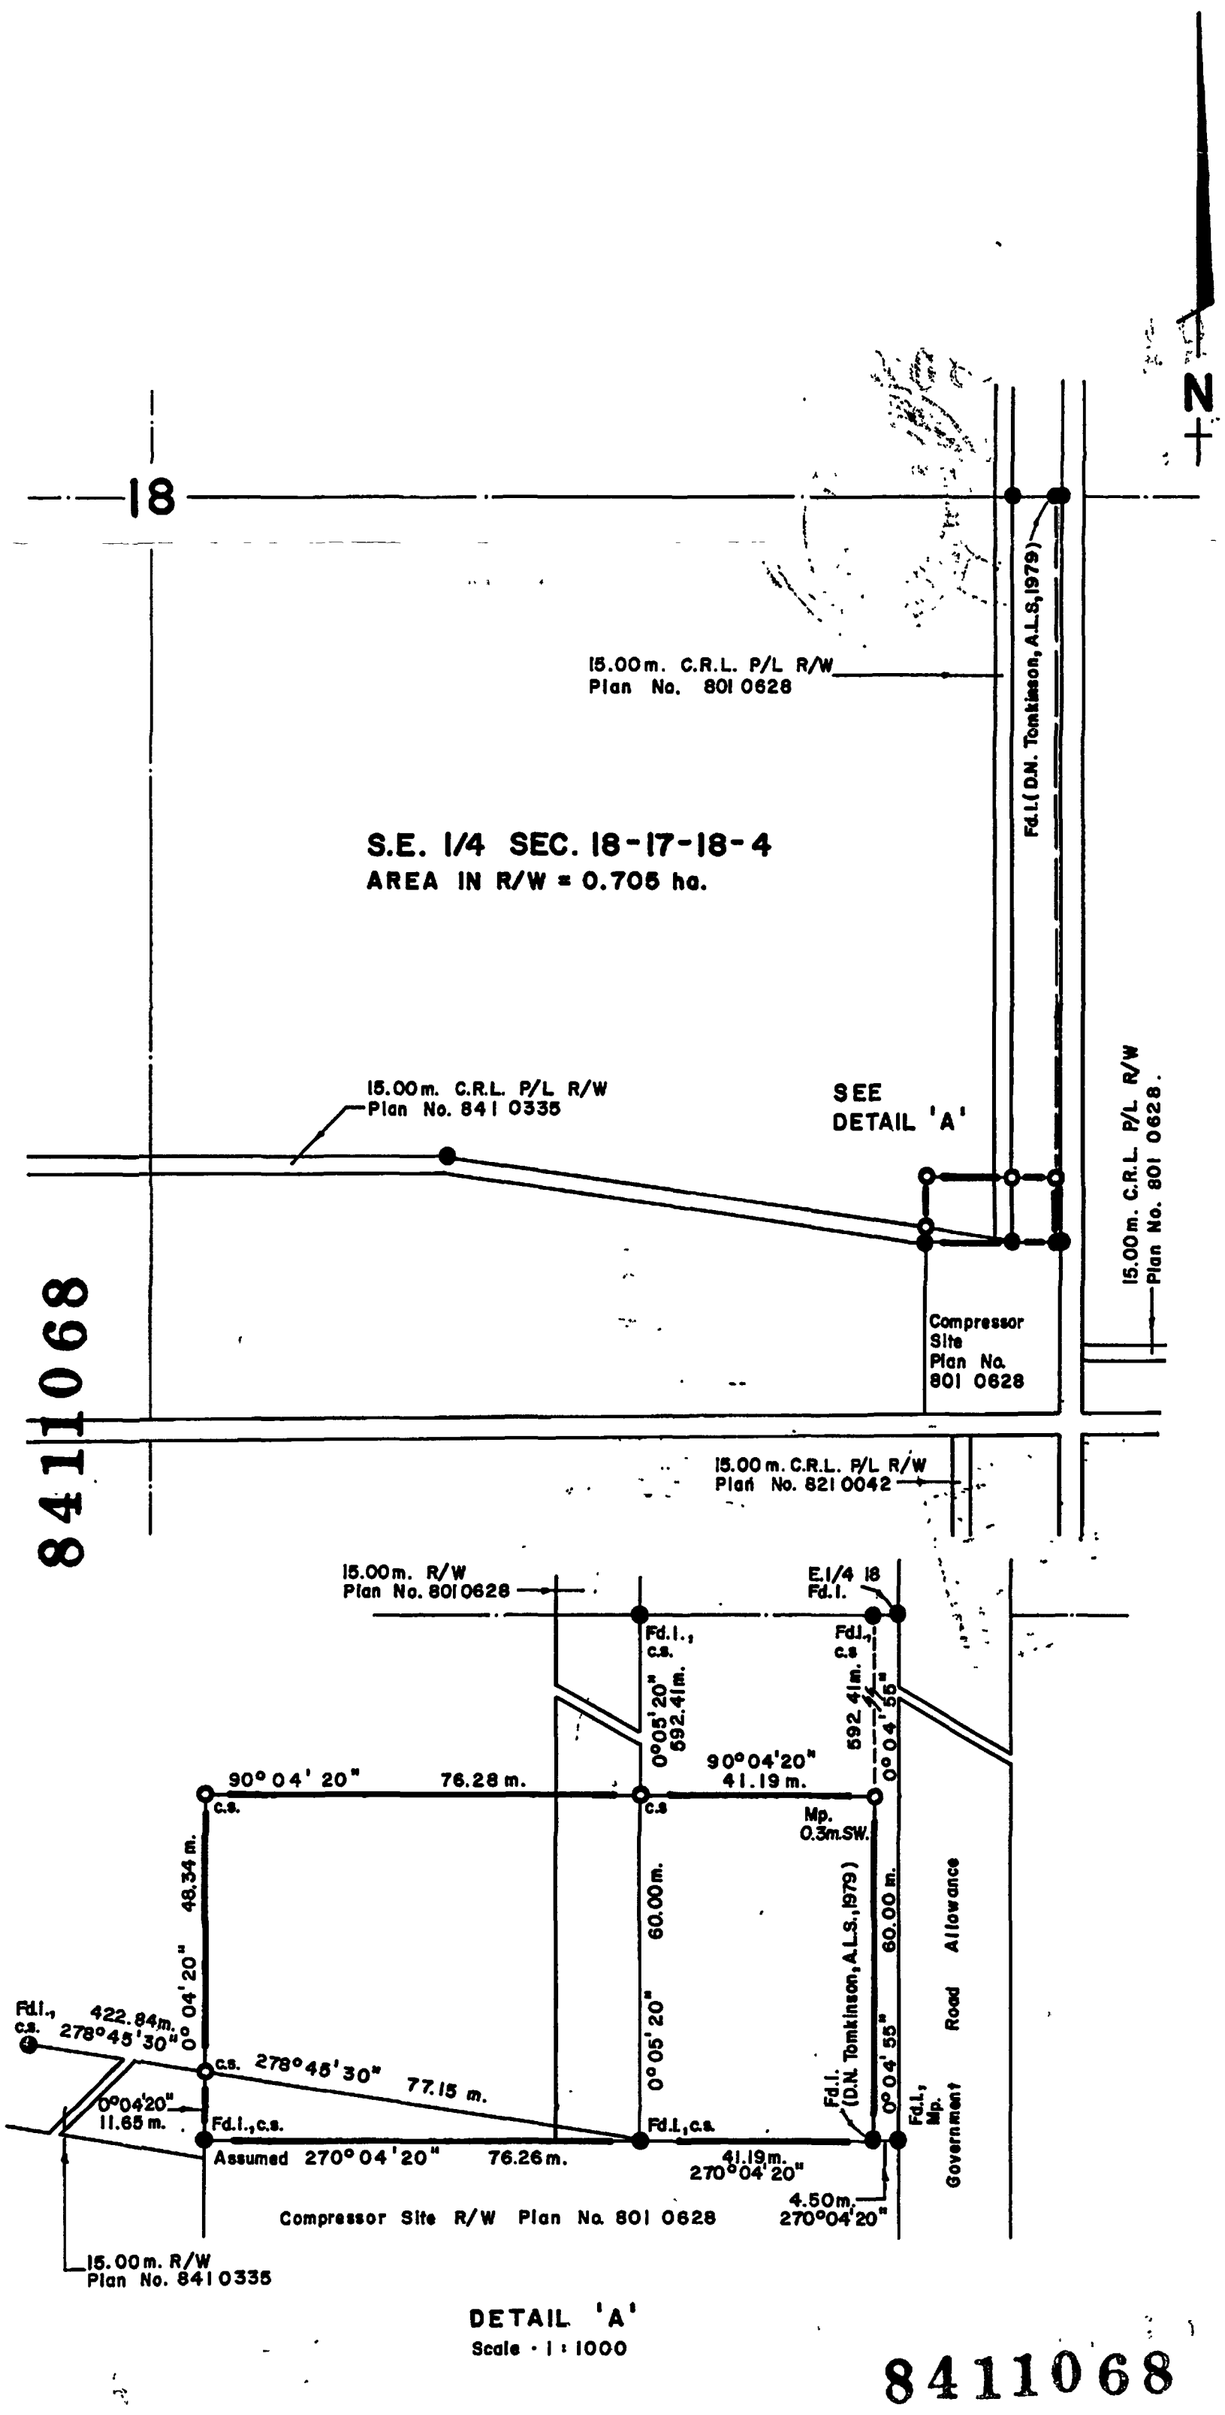

DETAIL 'A'
Scale · 1 : 1000

8411068

8411068

COCHRANE RESOURCES LTD.

George Dafoe pres.

David Craig V. Pres.

SEAL

8411068

REGISTRAR
SOUTH, ALBERTA
LAND REGISTRATION DISTRICT
CALGARY, ALBERTA

SOUTH ALBERTA LAND REGISTRATION DISTRICT LAND TITLES OFFICE

OCT 2 3 1984

I certify that the within instrument is duly Entered and Registered in the Land Titles Office for the South Alberta Land Registration District at Calgary.

W.L. Matthews AD Registrar SALRD

LEGEND

Posts planted on R/W boundaries are marked : '58'
Statutory Iron Survey Post found is shown thus ●
Statutory Iron Survey Post planted is shown thus ○
Measurements are between Iron Posts unless shown otherwise.
Distances derived by calculation are shown as calc.
Lands dealt with by this plan are shown thus ▭ and contain 0.705 ha.
Distances are in metres and decimals thereof.
Marker Post shown thus : Mp.. Counter Sunk shown thus : c.s.

8411068

AFFIDAVIT

I, MICHAEL J. TACON, of the City of Calgary, Alberta Land Surveyor, make oath and say:
That the survey represented by this plan was made under my personal supervision,
That the survey was made in accordance with good surveying practices and in accordance with the provisions of The Surveys Act, and
That the survey was performed on the 28 day of June, 1984, and that this plan is true and correct and is prepared in accordance with the provisions of The Land Titles Act.

Sworn before me at the City of Calgary in the Province of Alberta, this 4th. day of July, 1984.

M.J. Tacon
ALBERTA LAND SURVEYOR

Barbara Ann Easton
A Commissioner for Oaths in and for the Province of Alberta.
(Barbara Ann Easton - expires May 29th., 1987.)

ALBERTA LAND SURVEYORS' ASSOCIATION PERMIT NUMBER P 058 CADASTER SURVEYS LTD.

APPROVAL
DIRECTOR OF SURVEYS
SURVEY APPROVED
Robert L. Bates
DIRECTOR OF SURVEYS
DATE APPROVED 84-10-12
EXD W.Q.J. FILE: 107323
APPROVAL VALID FOR TWELVE MONTHS.

COCHRANE RESOURCES LTD.

PLAN SHOWING SURVEY OF

COMPRESSOR SITE R/W ADDITION

IN

S.E. 1/4 SEC. 18
TWP. 17, RGE. 18, W.4 M.

ALBERTA, 1984.

50
100 0 100 200 300 400 500 metres

Drawn · J.G.S.	
Checked · C.H.	
Scale · 1:5000	
Job No. · 84-134	

MICHAEL J. TACON
ALS

CADASTER SURVEYS LTD.
1-6120-11th. STREET SE
CALGARY, ALBERTA.

8411068